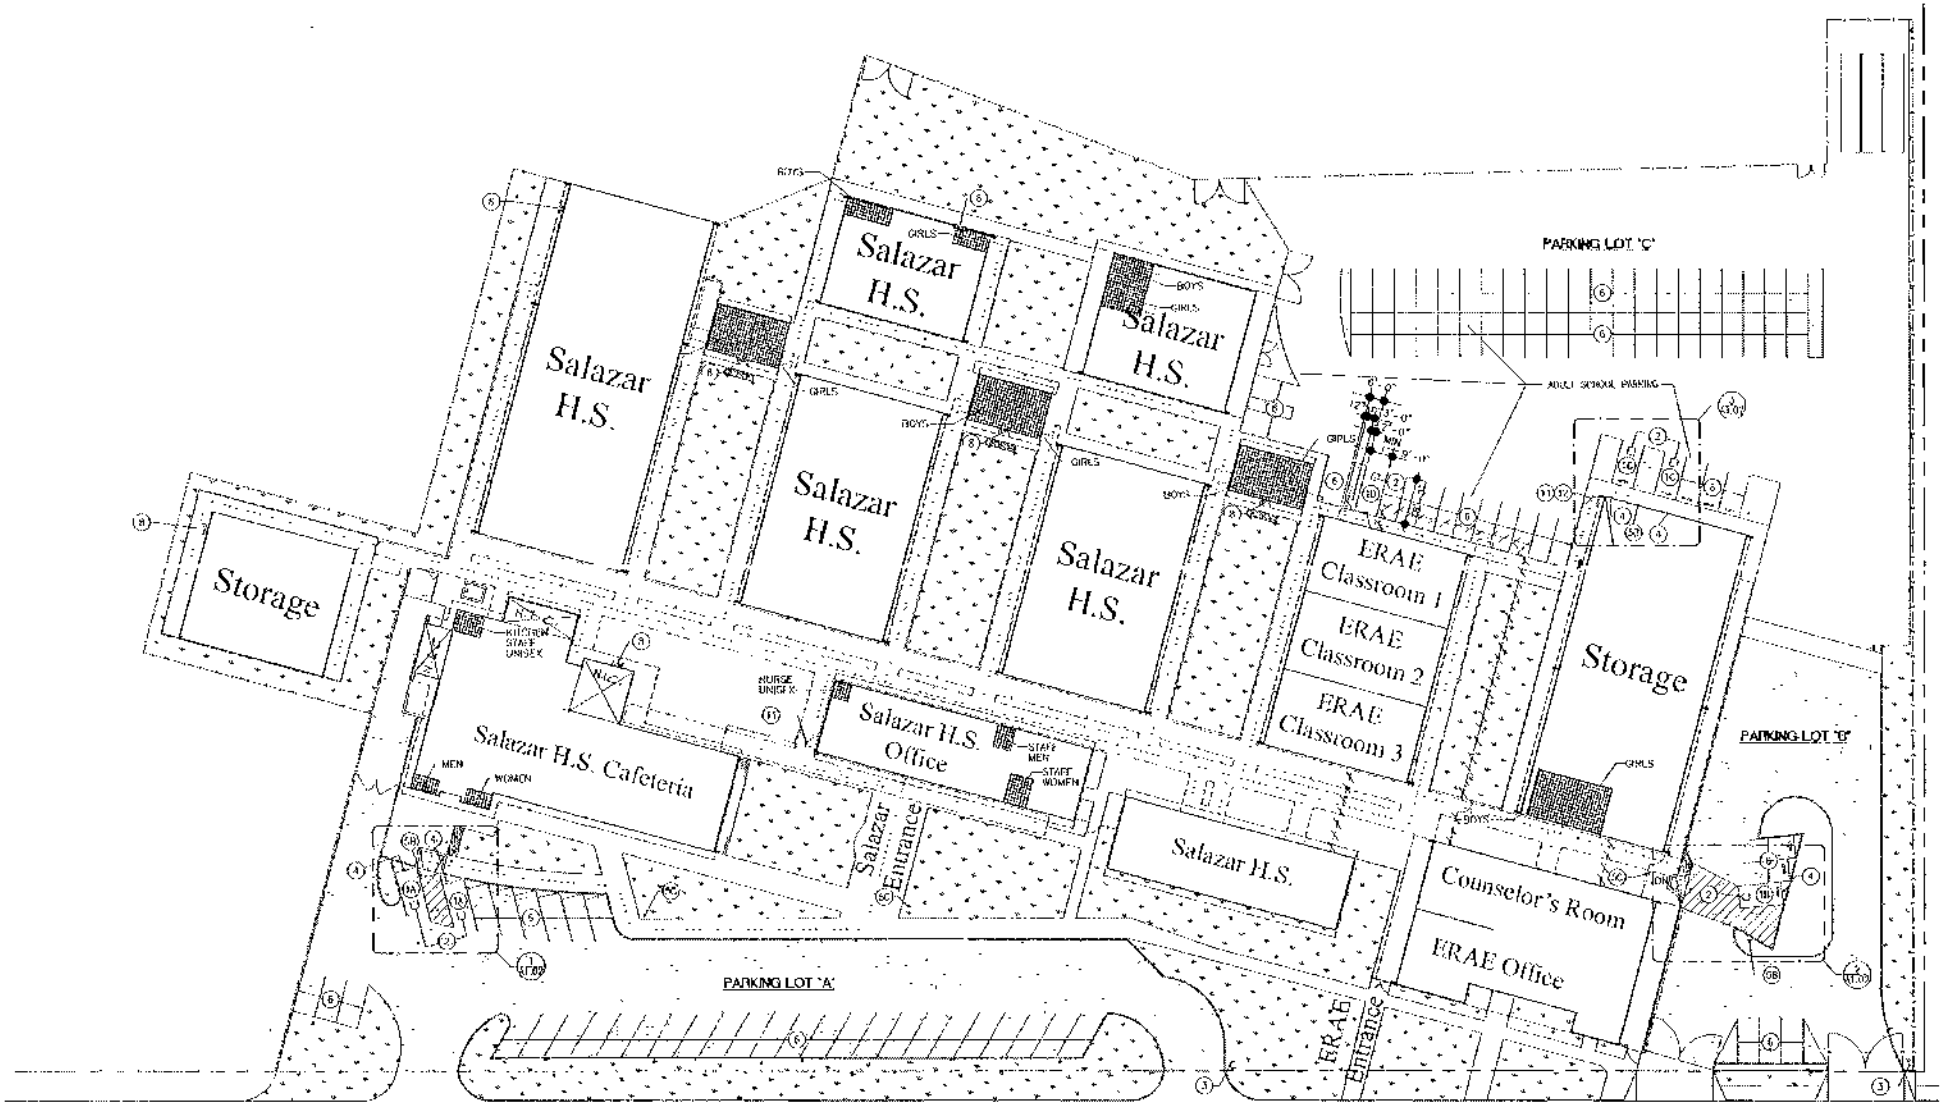

BALFOUR STREET

- Obscured Chainlink Fence

SITE PLAN

SCALE: 1" = 30'-0"

1 / A101