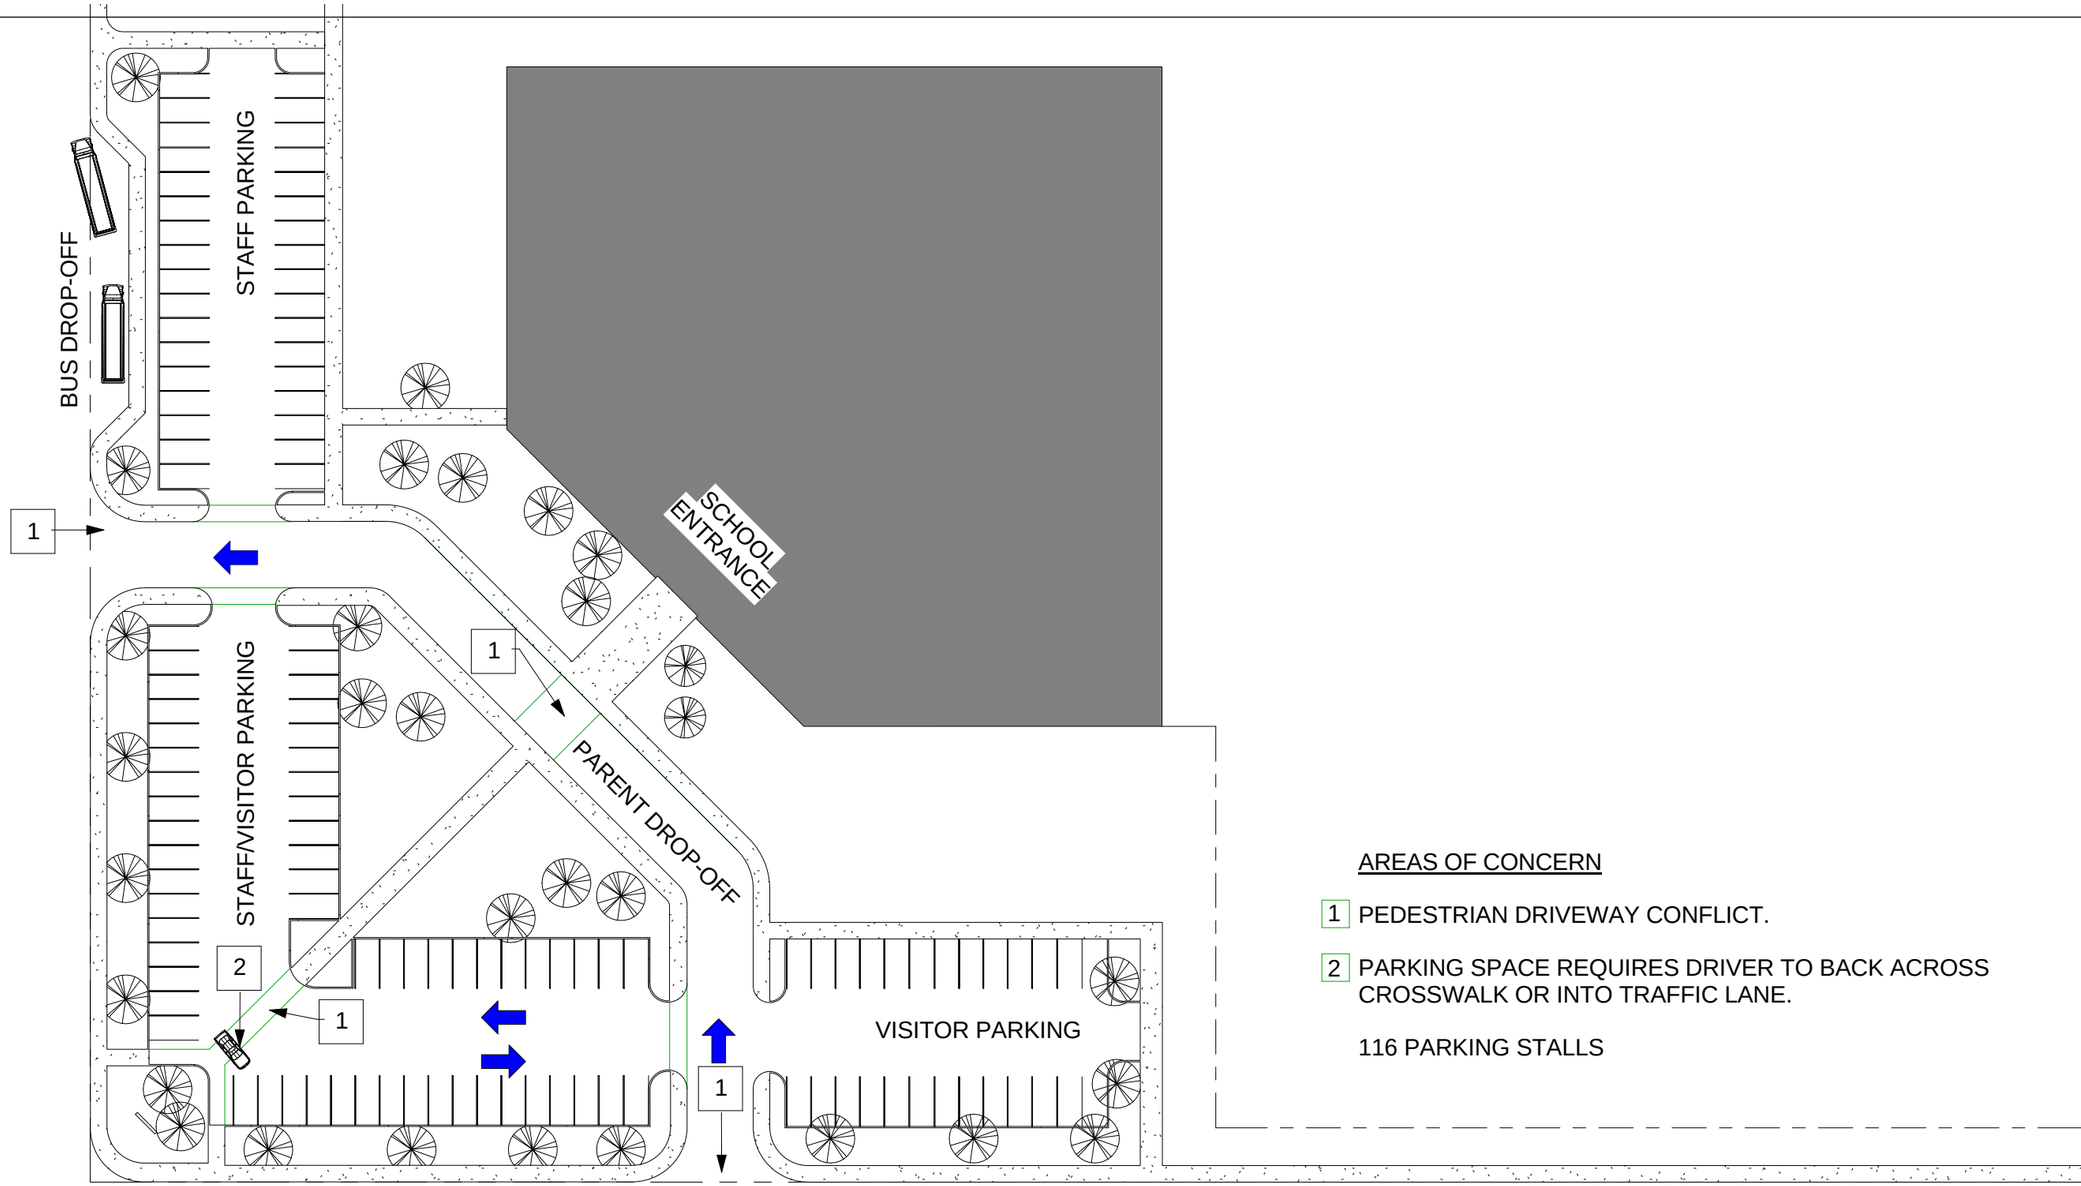

AREAS OF CONCERN

1 PEDESTRIAN DRIVEWAY CONFLICT.

2 PARKING SPACE REQUIRES DRIVER TO BACK ACROSS CROSSWALK OR INTO TRAFFIC LANE.

116 PARKING STALLS

1 Site Plan
1" = 50'-0"

California Department of Education
School Facilities and Transportation Services Division

http://www.cde.ca.gov/ls/fa/

These are conceptual displays only and are intended to illustrate a specific Title 5 criterion. The CDE will evaluate designs based on the unique site conditions and the educational program of a school.

PARENT DROP-OFF/PARKING CONFLICT

FEBRUARY 2016

Scale 1" = 50'-0"

10

2/2/2016 3:08:03 PM