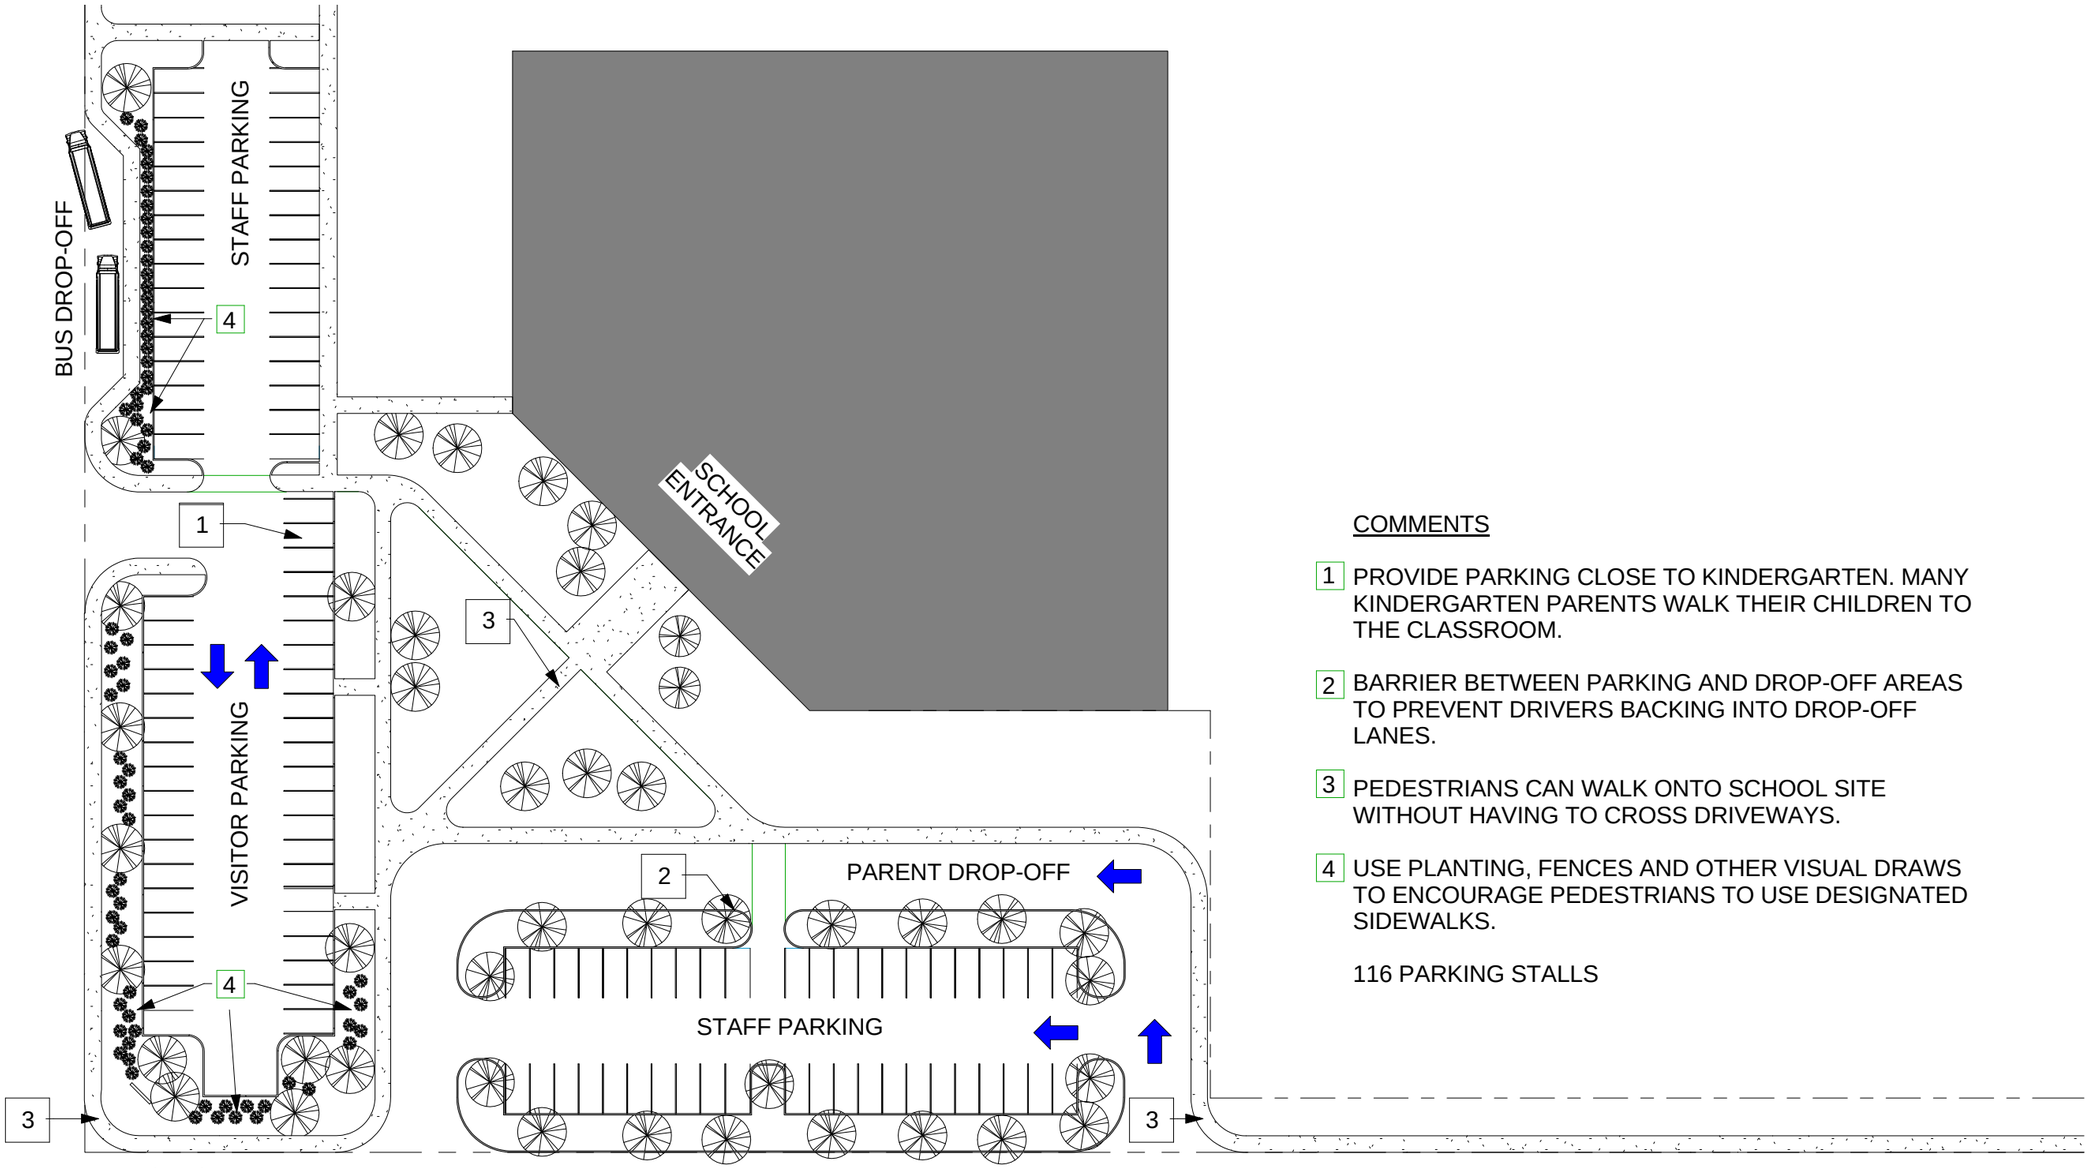

1 Site Plan
1" = 50'-0"

COMMENTS

1 PROVIDE PARKING CLOSE TO KINDERGARTEN. MANY KINDERGARTEN PARENTS WALK THEIR CHILDREN TO THE CLASSROOM.

2 BARRIER BETWEEN PARKING AND DROP-OFF AREAS TO PREVENT DRIVERS BACKING INTO DROP-OFF LANES.

3 PEDESTRIANS CAN WALK ONTO SCHOOL SITE WITHOUT HAVING TO CROSS DRIVEWAYS.

4 USE PLANTING, FENCES AND OTHER VISUAL DRAWS TO ENCOURAGE PEDESTRIANS TO USE DESIGNATED SIDEWALKS.

116 PARKING STALLS

California Department of Education
School Facilities and Transportation Services Division

http://www.cde.ca.gov/ls/fa/

These are conceptual displays only and are intended to illustrate a specific Title 5 criterion. The CDE will evaluate designs based on the unique site conditions and the educational program of a school.

PARENT DROP-OFF/PARKING CONFLICT - BETTER

FEBRUARY 2016

Scale 1" = 50'-0"

11

2/2/2016 3:02:54 PM